1ST LEVEL - FLOOR PLAN - COMPOSITE

A-101

FOR BLUEBEAM LABELING.OCR:

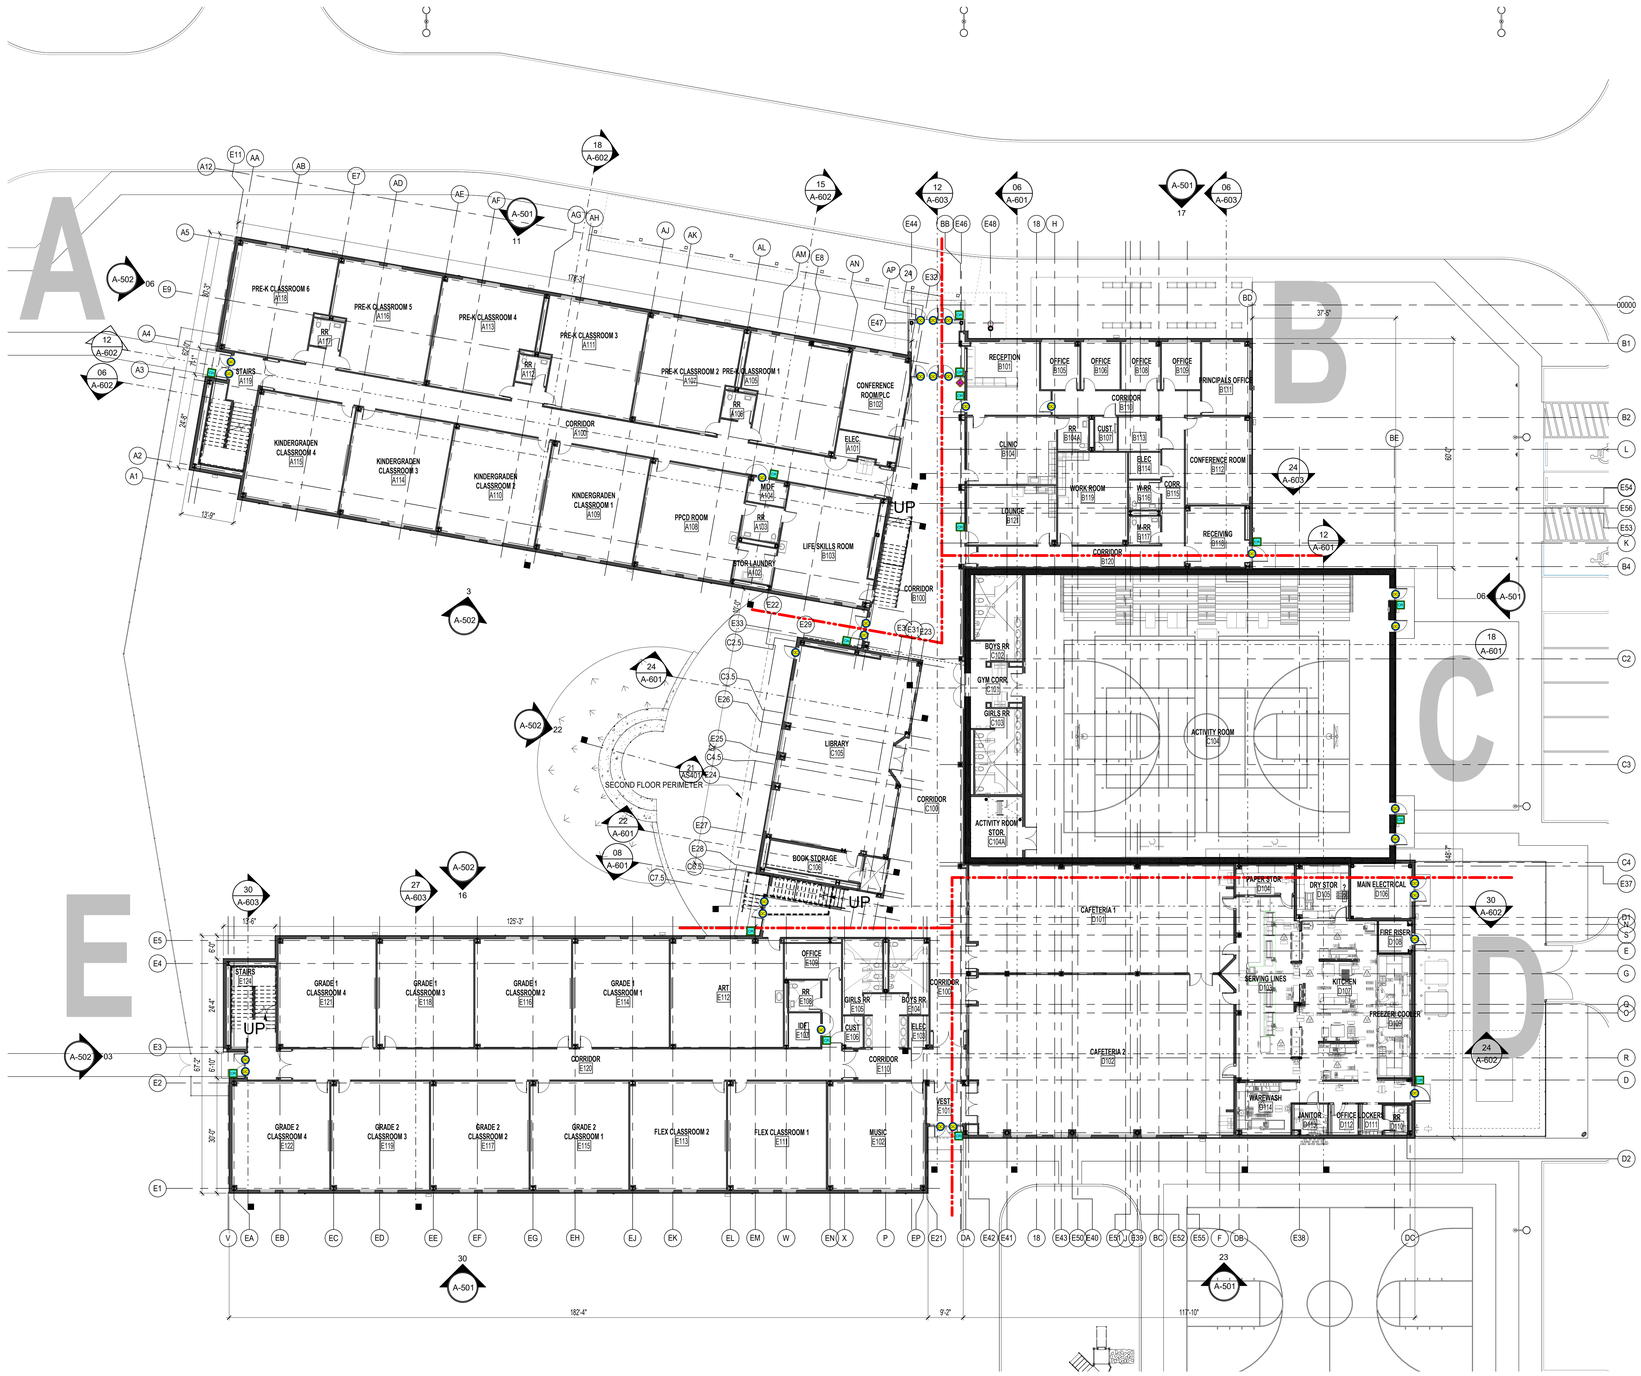

KEYNOTE LEGEND

NUMBER	DESCRIPTION
DC	DOOR CONTACT (30 TOTAL)
CR	CARD READER (15 TOTAL)

06 1ST LEVEL - FLOOR PLAN - COMPOSITE
1/16" = 1'-0"

PBK

ARCHITECT PBK Architects, Inc.
PBK.com
FORT WORTH
100 Throckmorton Street, Suite 1550
Fort Worth, TX 76102
817-332-4333 P
817-332-4339 F
TX Firm: BR 1608

CIVIL
HART GAGELER
T (972) 238-5111

LANDSCAPE
SHANE GARTHOFF
T (214) 750-4727

STRUCTURAL
KUBRA ENGINEERS
T (214) 940-3340

MEP/T
LEAF ENGINEERS
T (214) 443-0808

FOOD SERVICE
FOODSERVICE DESIGN PROFESSIONALS

WATERPROOFING
SEALCO
T (972) 233-1323

TBP- S COLLINS ST, ARLINGTON CAMPUS

6301 SOUTH COLLINS STREET
ARLINGTON, TX. 76018
ISSUED FOR PERMIT

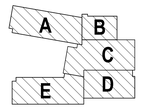

KEY PLAN
NORTH: PLAN TRUE

REGISTERED ARCHITECT
DANIEL LEE GARDNER
22212
STATE OF TEXAS

CLIENT
TRINITY BASIN PREPARATORY

DATE	PROJECT NUMBER
05/27/2022	220056

DRAWING HISTORY

No.	Description	Date

ISSUED FOR PERMIT

BUILDING NUMBER

1ST LEVEL - FLOOR PLAN - COMPOSITE

A-101

File Path: C:_Revit\Local\220056_TBP Arlington Pre K-8_jennifer.callejas.rvt

CHECKED BY:
Checker
DRAWN BY:
Author
Plot Stamp:
5/27/2022 10:46:31 AM